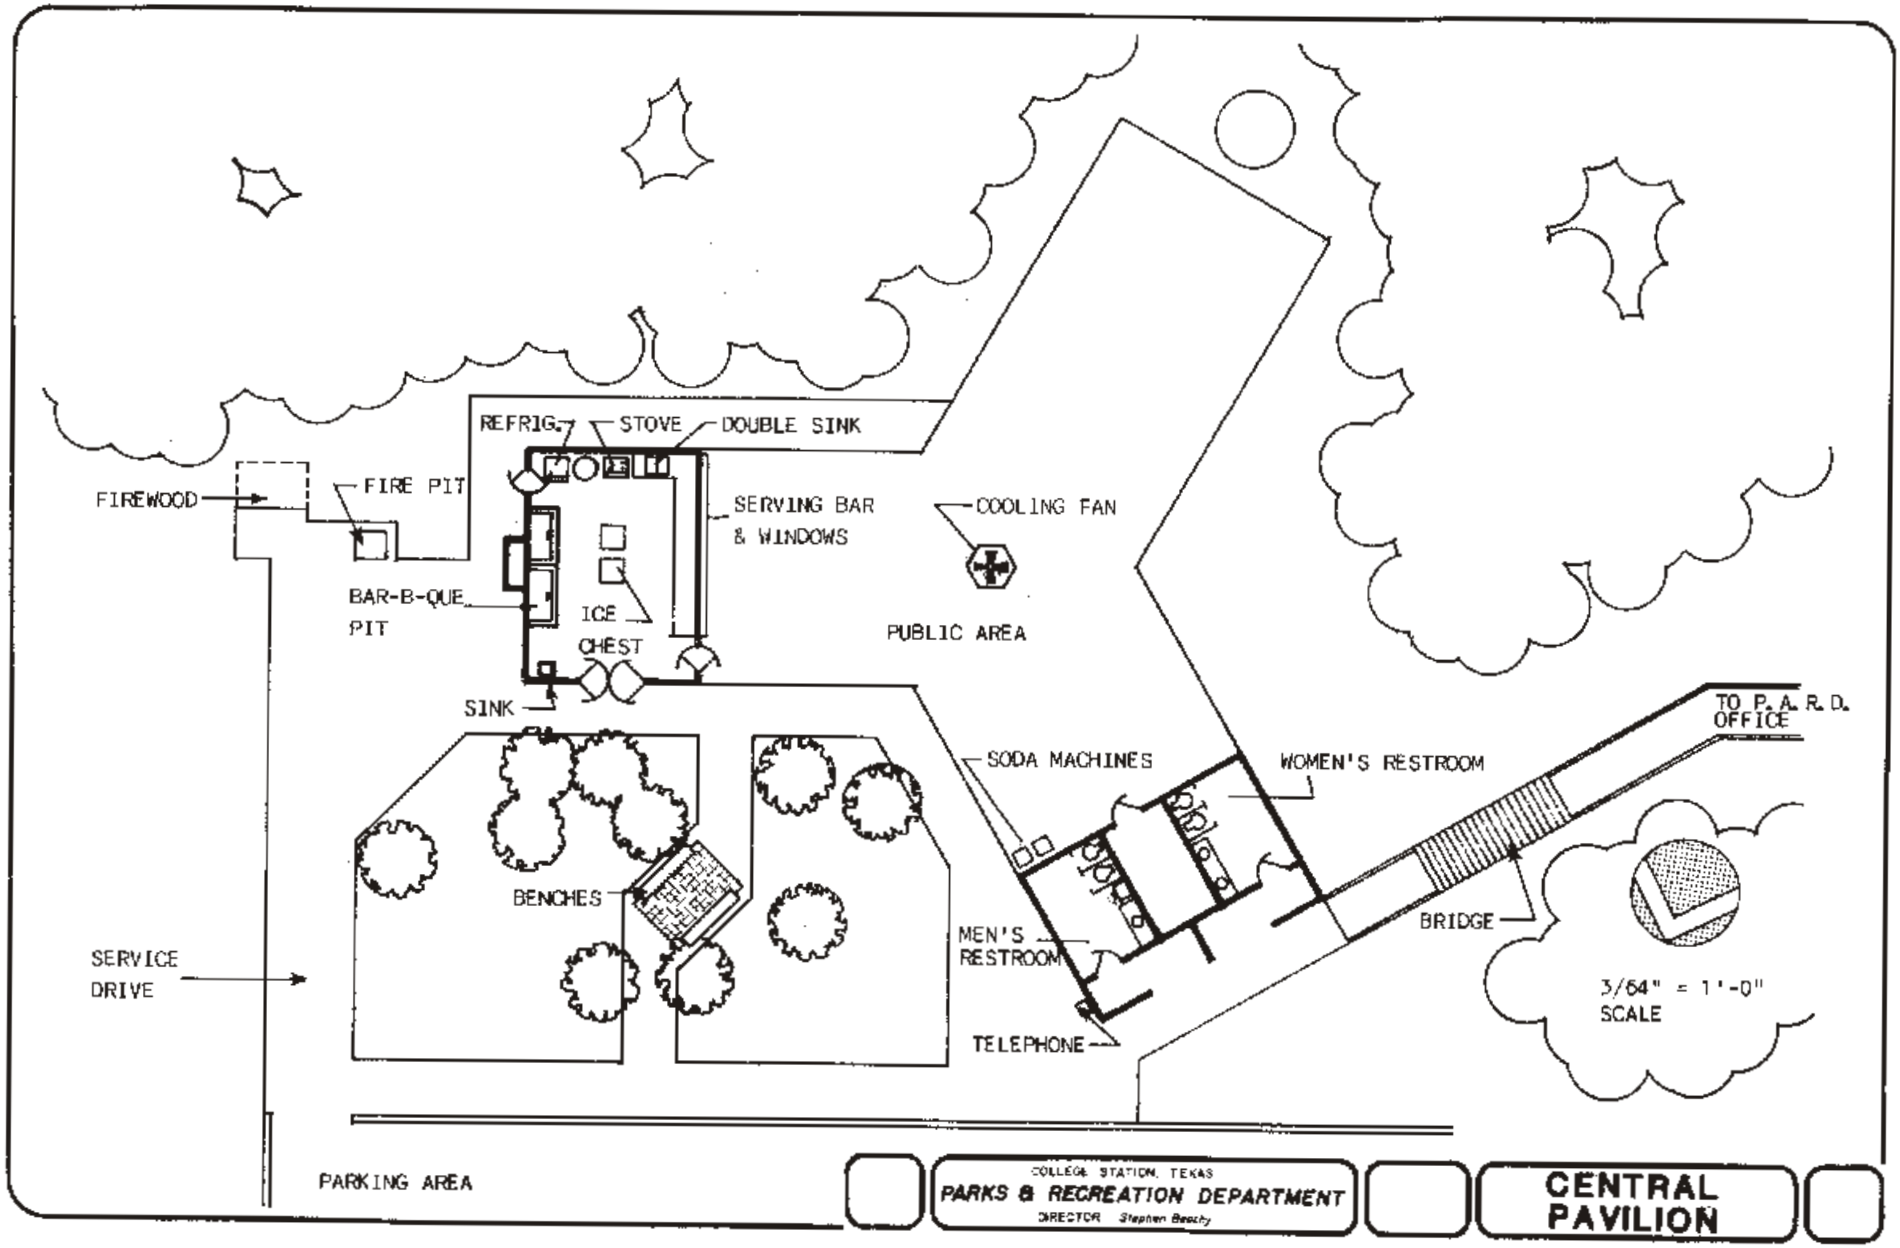
REFRIG.
STOVE
DOUBLE SINK
FIREWOOD
FIRE PIT
SERVING BAR
& WINDOWS
COOLING FAN
BAR-B-QUE
PIT
ICE
CHEST
PUBLIC AREA
SINK
TO P. A. R. D.
OFFICE
SODA MACHINES
WOMEN'S RESTROOM
BENCHES
BRIDGE
MEN'S
RESTROOM
SERVICE
DRIVE
3/64" = 1'-0"
SCALE
TELEPHONE
PARKING AREA
COLLEGE STATION, TEXAS
PARKS & RECREATION DEPARTMENT
DIRECTOR Stephen Beachy
CENTRAL
PAVILION