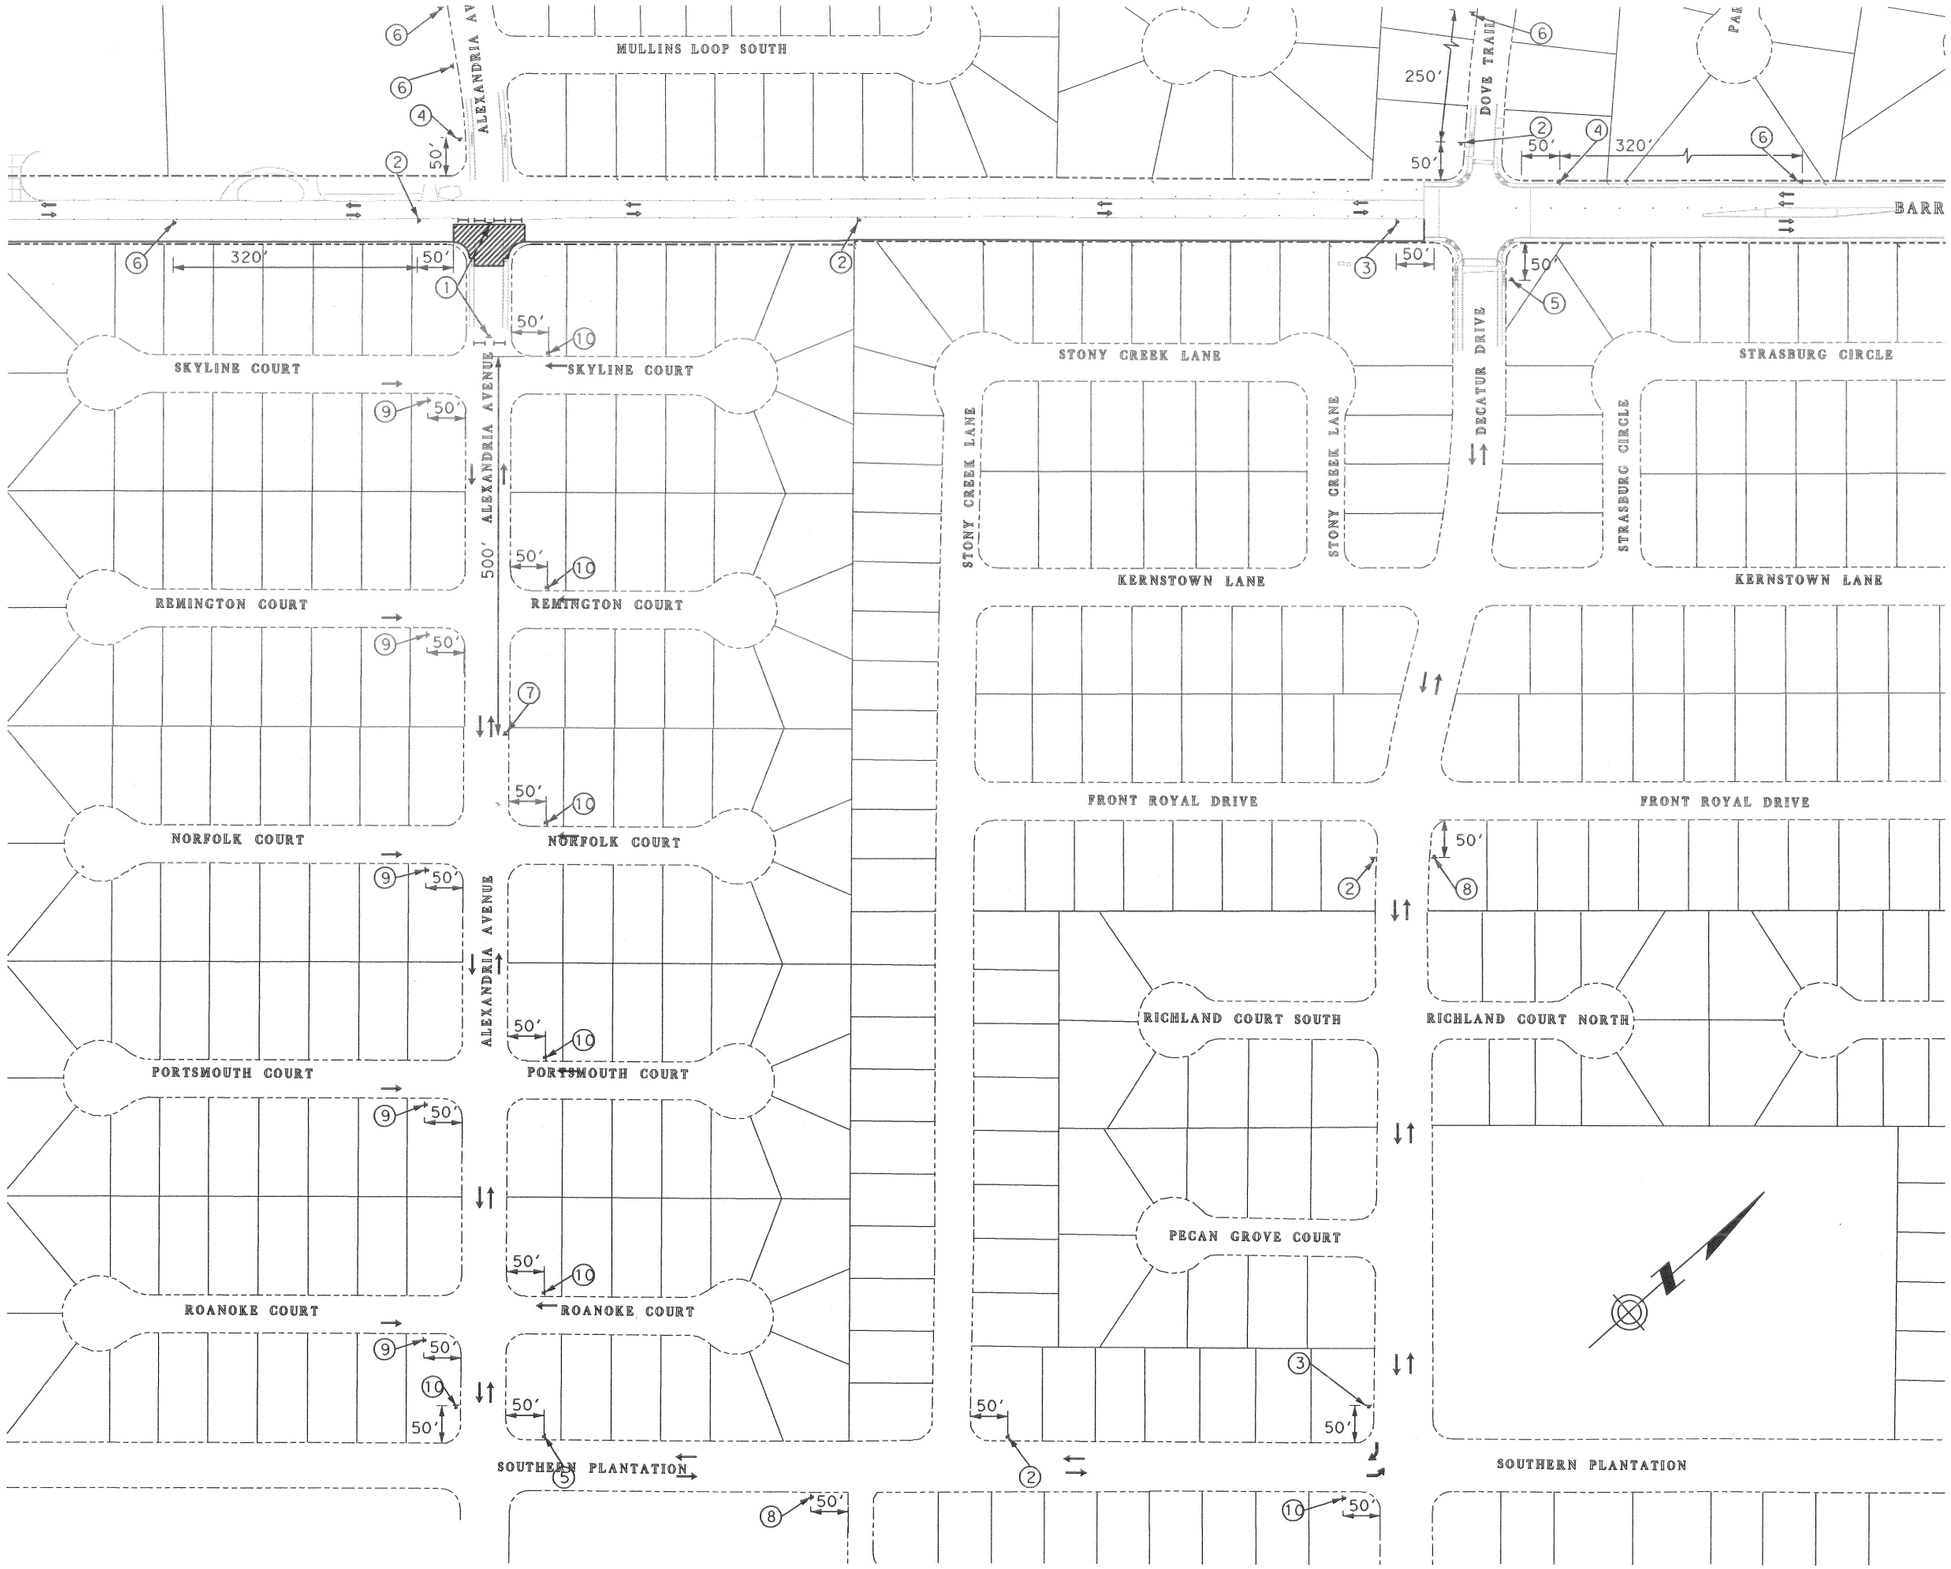

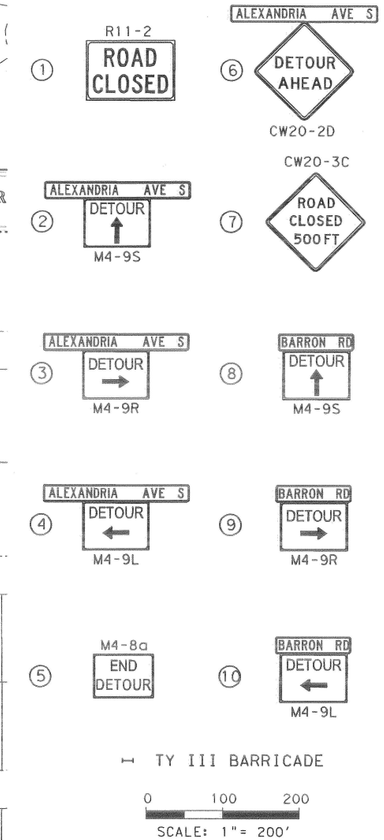

MICHAEL A. MARTIN, P.E.
Tx. LIC. 63282
12/3/2009

FOR INTERIM REVIEW AND NOT INTENDED FOR CONSTRUCTION, BIDDING, OR PERMIT PURPOSES

Edwards AND Kelcey
526 E. UNIVERSITY DR STE.201A/COLLEGE STATION, TX 77840
(979)764-9119/ekcorp.com
TEXAS REGISTERED ENGINEERING FIRM F-2486

CITY OF COLLEGE STATION

BARRON ROAD-PHASE 2

DETOUR LAYOUT STEP C ALEXANDRIA AVE

DESIGN:	BMB	DATE:	SHEET NO.
DESIGN CK:	MAM	12/3/2009	
DRAWN:	CAD	CITY OF COLLEGE STATION CAPITAL IMPROVEMENTS PROJECT NO.	
DRAW CK:	MAM		

476barronim 9:14:17 AM bclark2

PLOT DATE: 12/3/2009
FILE NAME: j:\projects\476barronim\dgn\tcp\phase i\476dtp01.dgn