


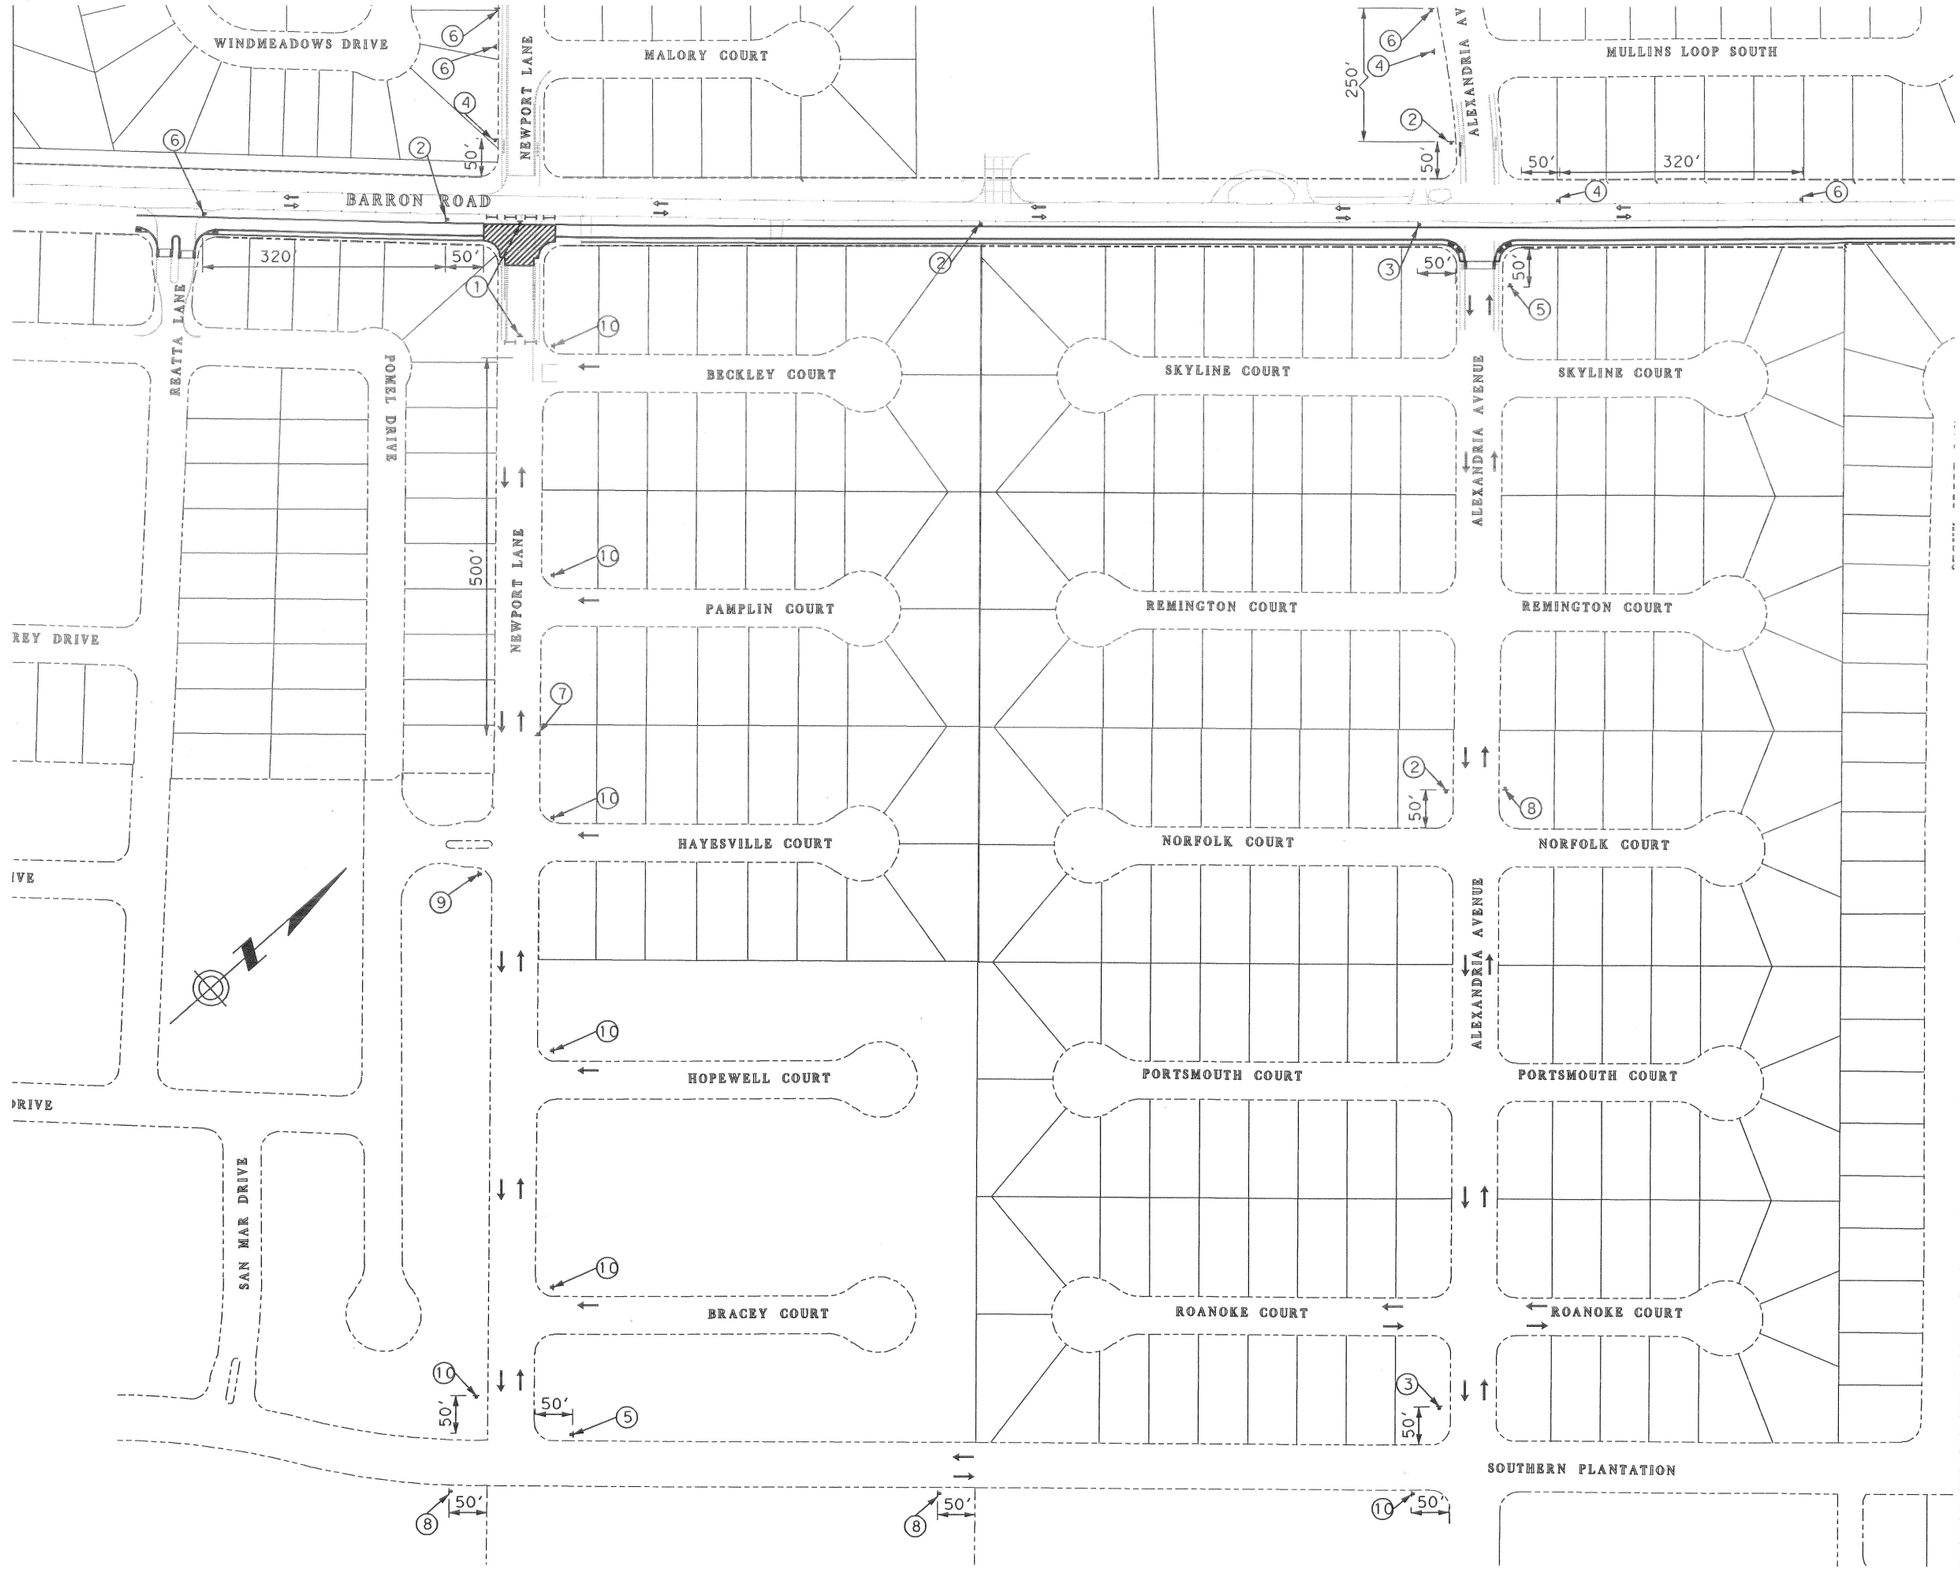


MICHAEL A. MARTIN, P.E.
Tx. LIC. 63282
12/3/2009

FOR INTERIM REVIEW AND NOT INTENDED FOR CONSTRUCTION, BIDDING, OR PERMIT PURPOSES

Edwards AND Kelcey
526 E. UNIVERSITY DR STE.201A/COLLEGE STATION, TX 77840
(979)764-9119/ekcorp.com
TEXAS REGISTERED ENGINEERING FIRM F-2486

CITY OF COLLEGE STATION
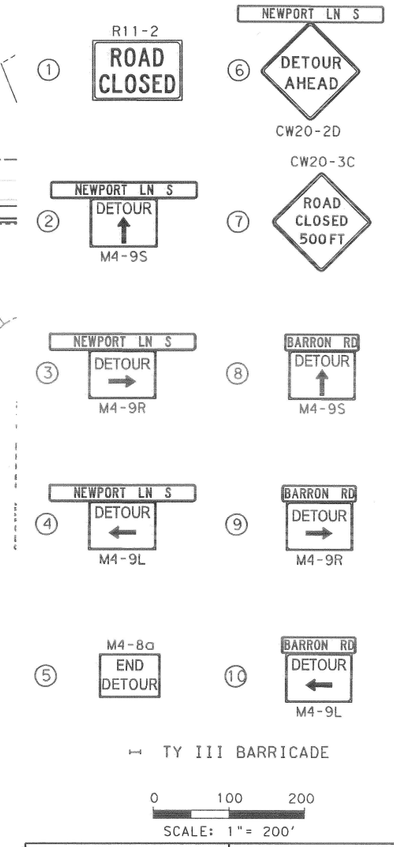
# BARRON ROAD-PHASE 2

## DETOUR LAYOUT
## STEP C
## NEWPORT LANE

| | | | |
|---|---|---|---|
| DESIGN: | BMB | DATE: | SHEET NO. |
| DESIGN CK: | MAM | 12/3/2009 | |
| DRAWN: | CAD | CITY OF COLLEGE STATION CAPITAL IMPROVEMENTS PROJECT NO. | |
| DRAW CK: | MAM | | |

476Barronim
9:14:20 AM
bclark2
PLOT DATE: 12/3/2009
FILE NAME: j:\projects\476barronim\dgn\tcp\phase 1\476dtp06.dgn