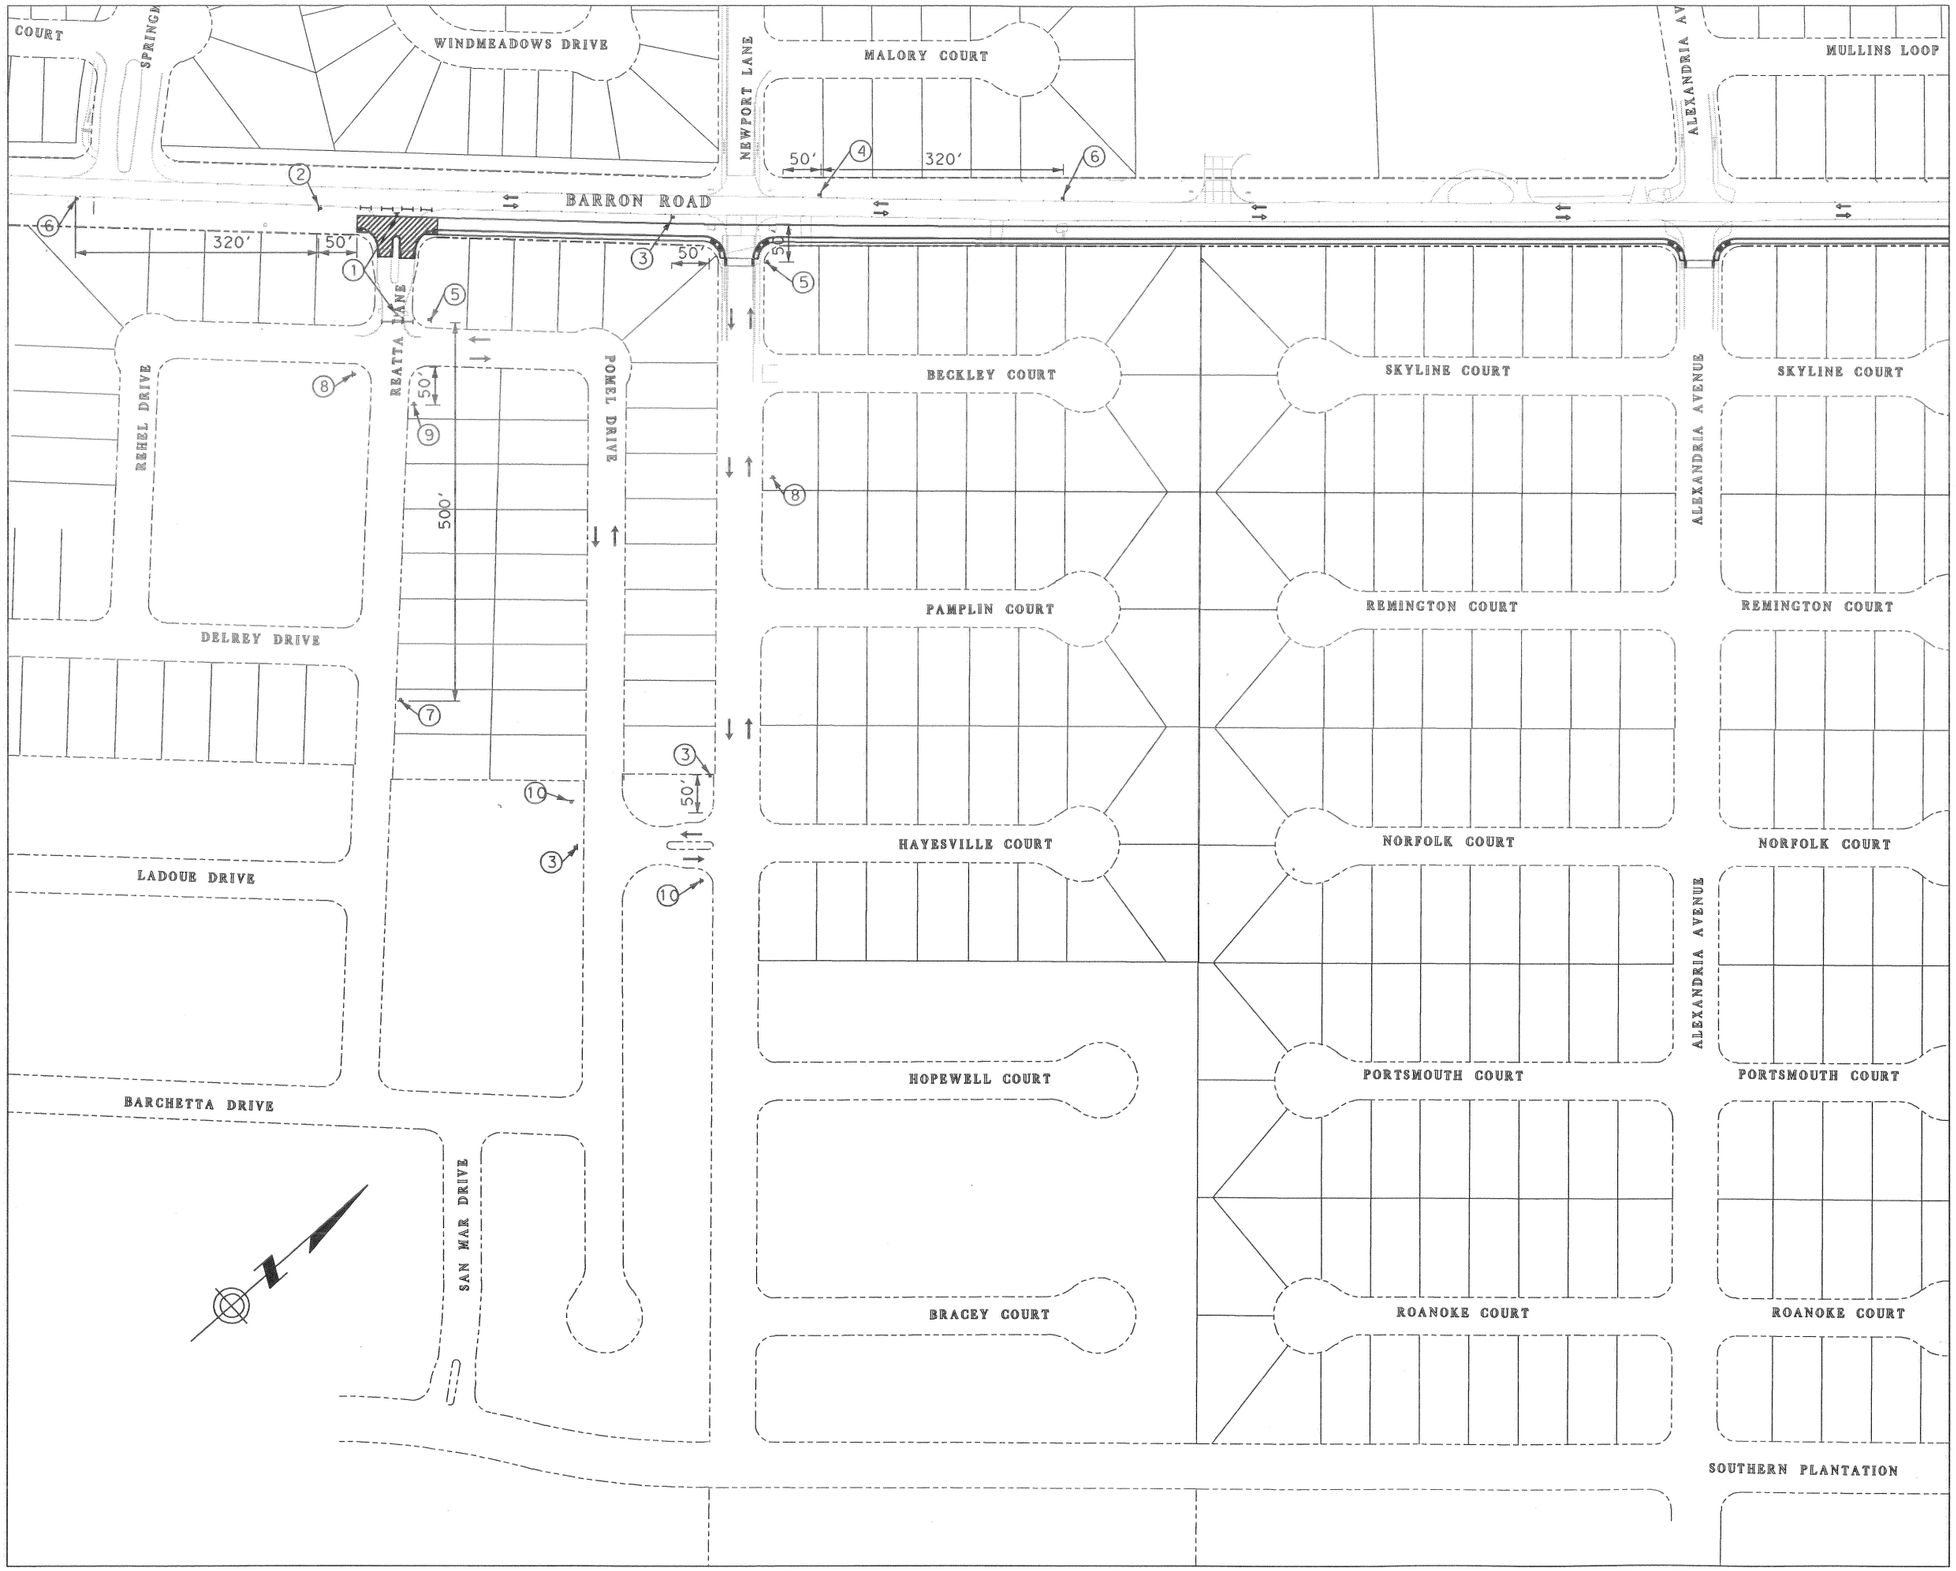

① R11-2 ROAD CLOSED

② REATTA LN DETOUR ↑ M4-9S

③ REATTA LN DETOUR → M4-9R

④ REATTA LN DETOUR ← M4-9L

⑤ M4-8a END DETOUR

⑥ REATTA LN DETOUR AHEAD CW20-2D

⑦ CW20-3C ROAD CLOSED 500FT

⑧ BARRON RD DETOUR ↑ M4-9S

⑨ BARRON RD DETOUR → M4-9R

⑩ BARRON RD DETOUR ← M4-9L

TY III BARRICADE

0 100 200

SCALE: 1"= 200'

MICHAEL A. MARTIN, P.E.
Tx. LIC. 63282
12/3/2009

FOR INTERIM REVIEW AND NOT INTENDED FOR CONSTRUCTION, BIDDING, OR PERMIT PURPOSES

Edwards AND Kelcey
526 E. UNIVERSITY DR STE.201A/COLLEGE STATION, TX 77840
(979)764-9119/ekcorp.com
TEXAS REGISTERED ENGINEERING FIRM F-2486

CITY OF COLLEGE STATION

BARRON ROAD-PHASE 2

DETOUR LAYOUT
STEP C
REATTA LANE

DESIGN:	BMB	DATE:	SHEET NO.
DESIGN CK:	MAM	12/3/2009	
DRAWN:	CAD	CITY OF COLLEGE STATION CAPITAL IMPROVEMENTS PROJECT NO.	
DRAW CK:	MAM		

476Barronim
9:14:26 AM
bclark2

PLOT DATE: 12/3/2009
FILE NAME: J:\projects\476barronim\dgn\tcp\phase 1\476dtp08.dgn