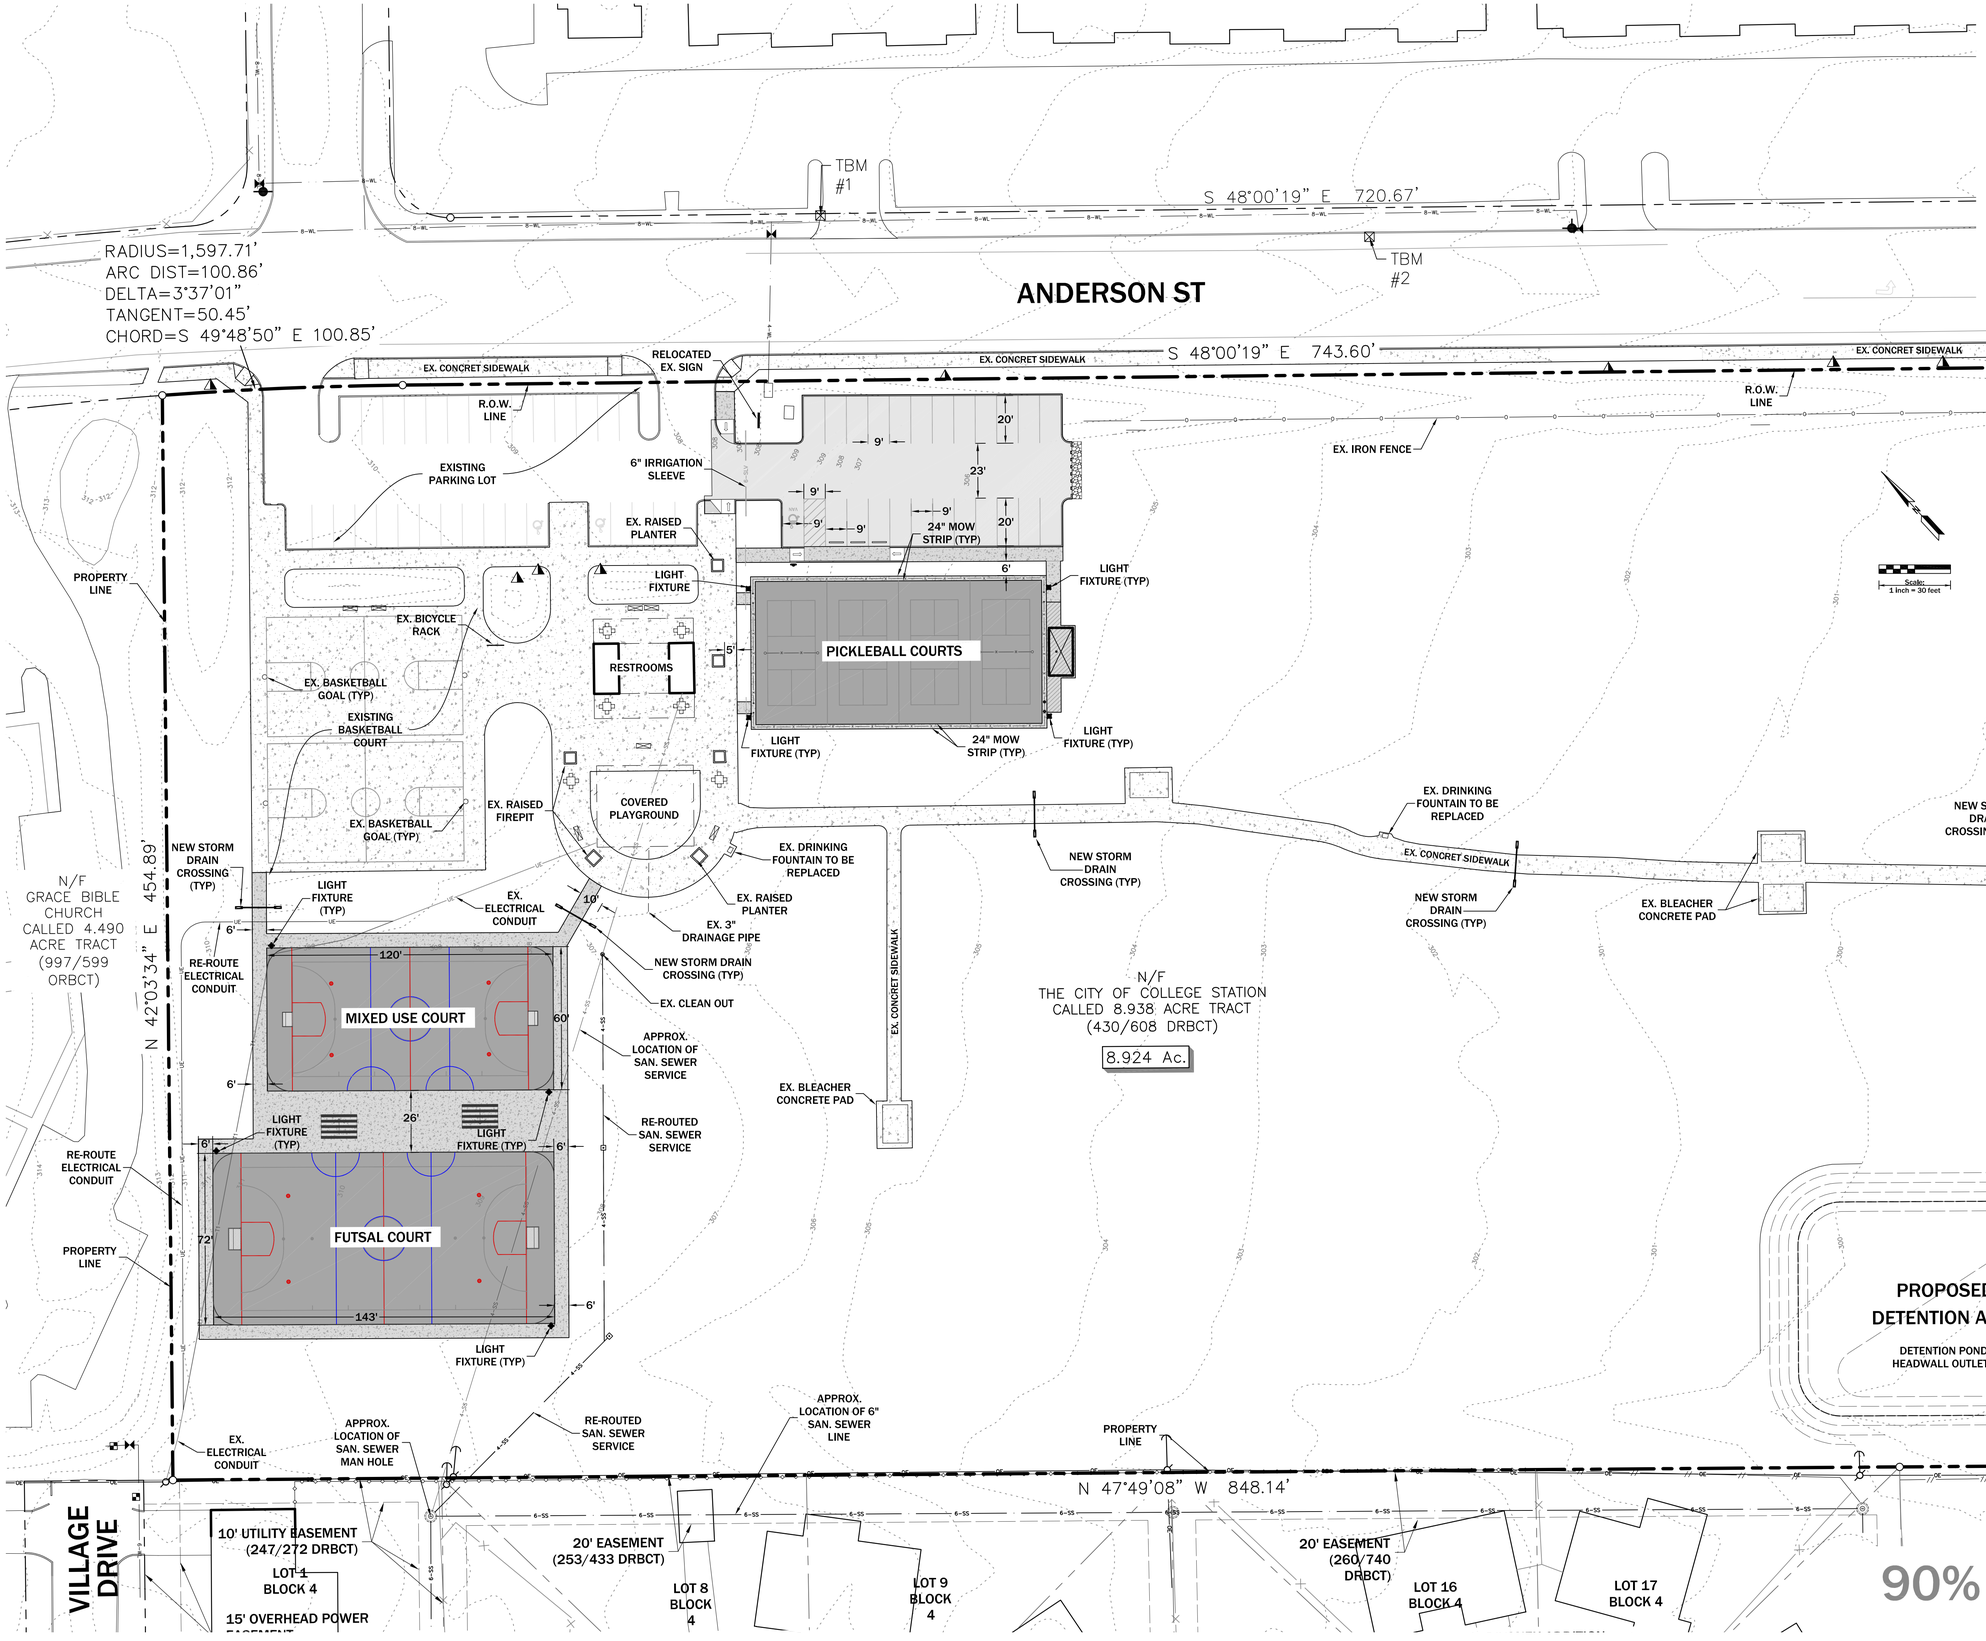

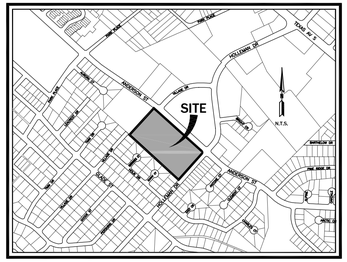

VICINITY MAP
NOT TO SCALE

KERR SURVEYING
409 N. TEXAS AVE
BRYAN, TX 77803
(979) 268-3195

DUDLEY
GEOTECHNICAL | STRUCTURAL | ENVIRONMENTAL
6102 IMPERIAL LOOP DRIVE
COLLEGE STATION, TX 77845
(979) 777-0720

CLEARY ZIMMERMANN ENGINEERS
Firm No. F-4057 | ClearyZimmermann.com
300 WEST 26TH STREET
BRYAN, TX 77803
(979) 343-8181

BURDITT
LAND | PLACE STUDIO
310 Longmire
Conroe, TX 77304
Tel: (936) 756-3041
Fax: (936) 539-3240

MITCHELL M&M MORGAN
T.979.260.6963
F.979.260.3564
TX. FIRM # F-1443
3204 EARL RUDDER FWY. S.
COLLEGE STATION, TX 77845
www.mitchellandmorgan.com

90% PRELIMINARY DESIGN

For Interim Review Only
These documents are not intended for construction, bidding, or permit purposes.
Prepared by:
Joaquín U. Jaramillo, P.E.
No. 116893

JANUARY 2024
Designed by: JUJ
Drawn By: JUJ,SB
Checked By: VJBM

Prepared For:
Capital Projects
City of College Station
P.O. Box 9960
College Station, Texas
77842

Revisions

OVERALL LAYOUT
PICKLEBALL/FUTSAL COURTS AT ANDERSON PARK, COLLEGE STATION, TX

C1.0